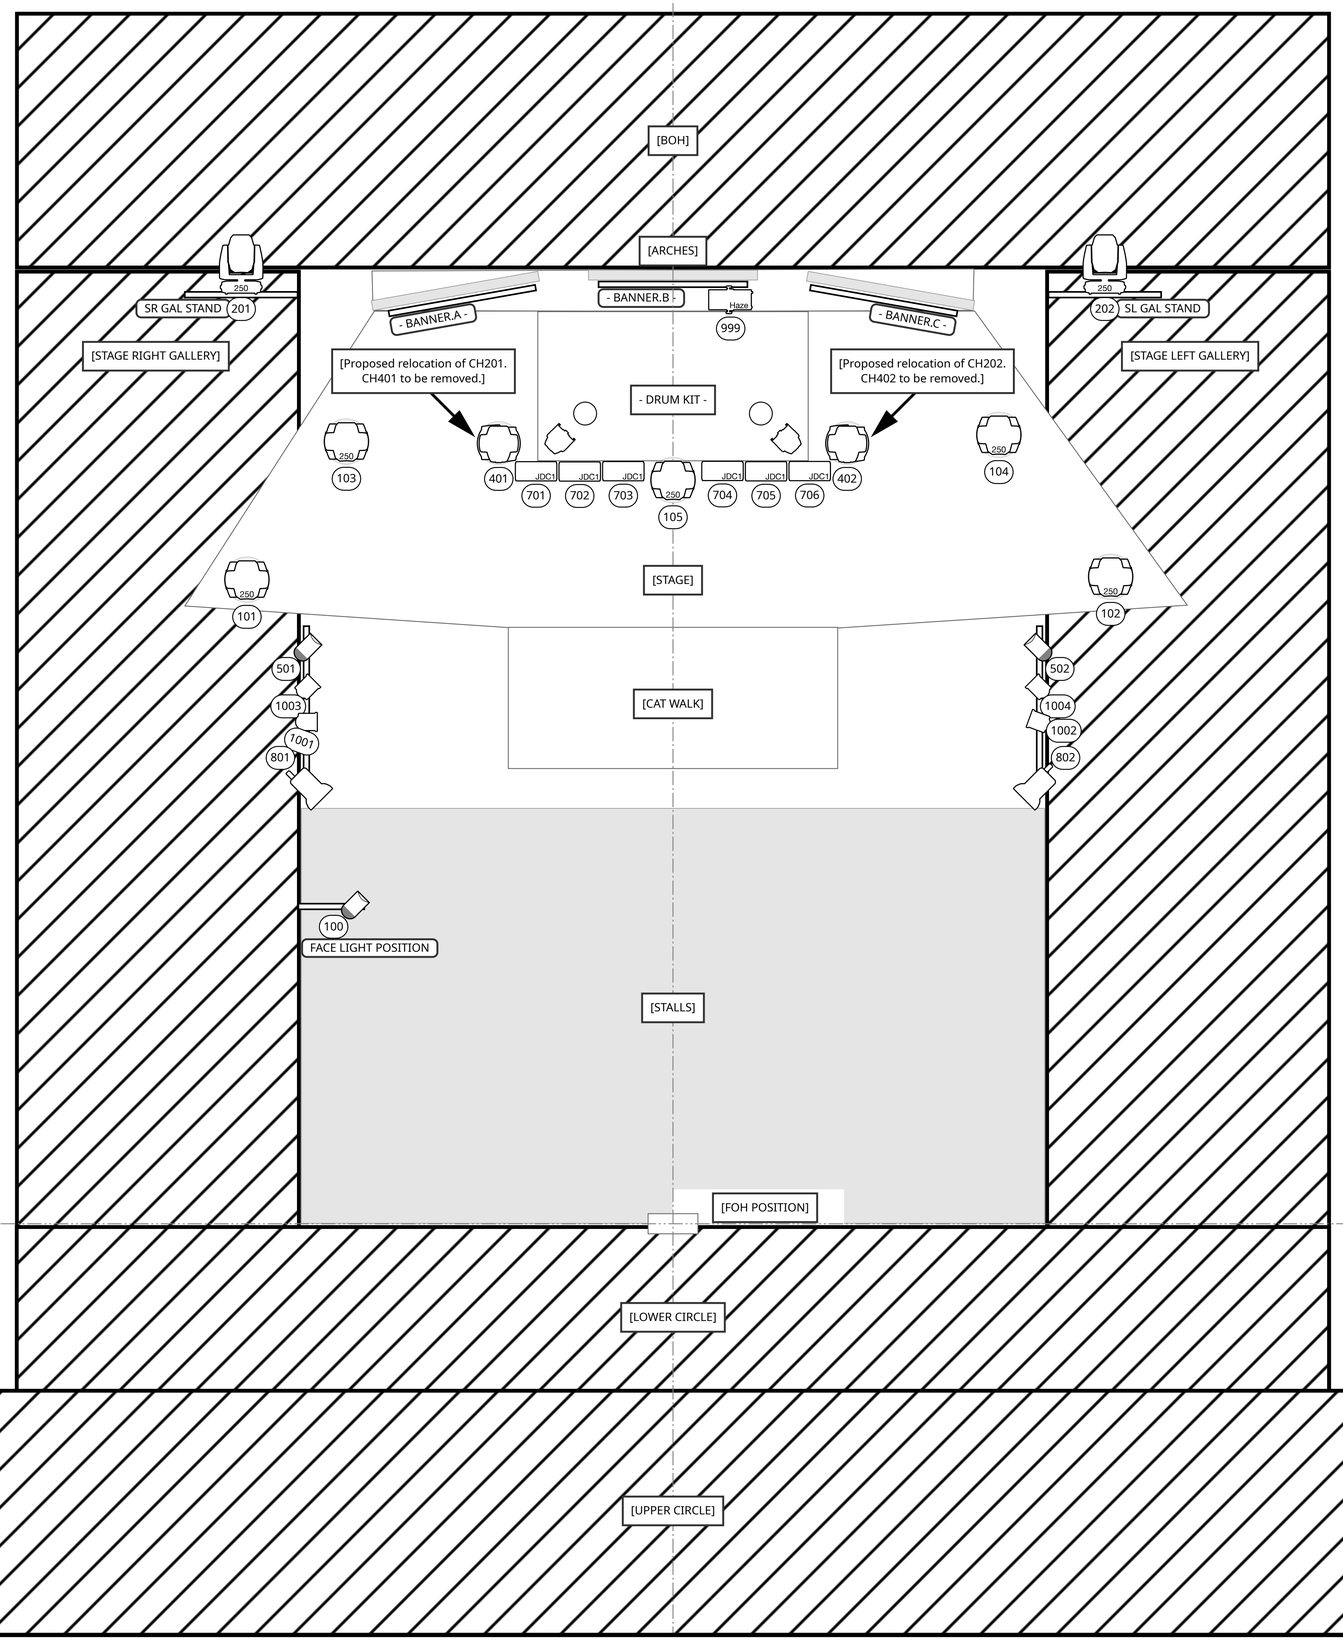



NOTE:
This plan is to be used as refrence and is not to scale in any way.

[HAZER ADD: 1/511]


SYMBOL KEY

- Haze — INSTANT 1400
- COB THEATRE WW 0w
- COB THEATRE RGBW 0w
- OCTAGON WWA 0w
- DRUM KIT UP-LIGHT 0w
- 250 — Mac-250 Entour [Gal Level] 250w
- 250 — Mac-250 Entour [Ground Level] 250w
- Mac-250+ 250w
- Color Wash-250AT 250w
- JDC — JDC Clone

General Notes

- THIS PLAN IS NOT TO SCALE.
- UNITS 701 THRU 706 MAY BE RELOCATED ONSITE.
- EITHTER CH 801 OR 802 IS LIKELY NON-FUNCTIONAL.
- SUSPECTED ISSUE WITH ON OF THE ROBE WASH FIXTURES.
- SHOULD STANDS FOR CH201+202 BE UNAVAIBLE ONSITE, CH201+202 MUST BE INTIGRATED INTO GROUND PACKAGE [START CH1061].
- DRUM KIT UP-LIGHTS ARE UNKNOWN 1ST-GEN LED PARS.

TYPICAL UNIT

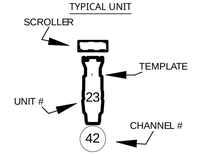


THIS DRAWING REPRESENTS VISUAL CONCEPTS AND CONSTRUCTION SUGGESTIONS ONLY. IT DOES NOT REPLACE THE KNOWLEDGE AND ADVICE OF A LICENSED STRUCTURAL ENGINEER. THE DESIGNER IS UNQUALIFIED TO DETERMINE THE STRUCTURAL APPROPRIATENESS OF THIS DESIGN AND WILL NOT ASSUME RESPONSIBILITY FOR IMPROPER ENGINEERING OR USE.

**Charlie Powell**
**CP LIGHTING DESIGN**

**0105crp@gmail.com**

This drawing and all related paperwork, drawings are the property of Charlie Powell. Any attempt to use, reproduce, or otherwise alter these materials without the consent of Charlie Powell is expressly forbidden.

PRODUCED BY
**MOSAIC COVENTRY**

LIGHTING DESIGN: CHARLIE POWELL
PRODUCTION LX: CHARLIE POWELL
LIGHTING PROGRAMMER: CHARLIE POWELL

# FUEL 2026

Mosaic
Coventry

**SCALE: 1:25**
EXCEPT WHERE NOTED
**DATE:** 11/10/2026

**REVISION: 3**

DRAWN BY:
Charlie Powell

DRAWING No.
**1**
of 4

FOH / OVER.H / G.PACK