


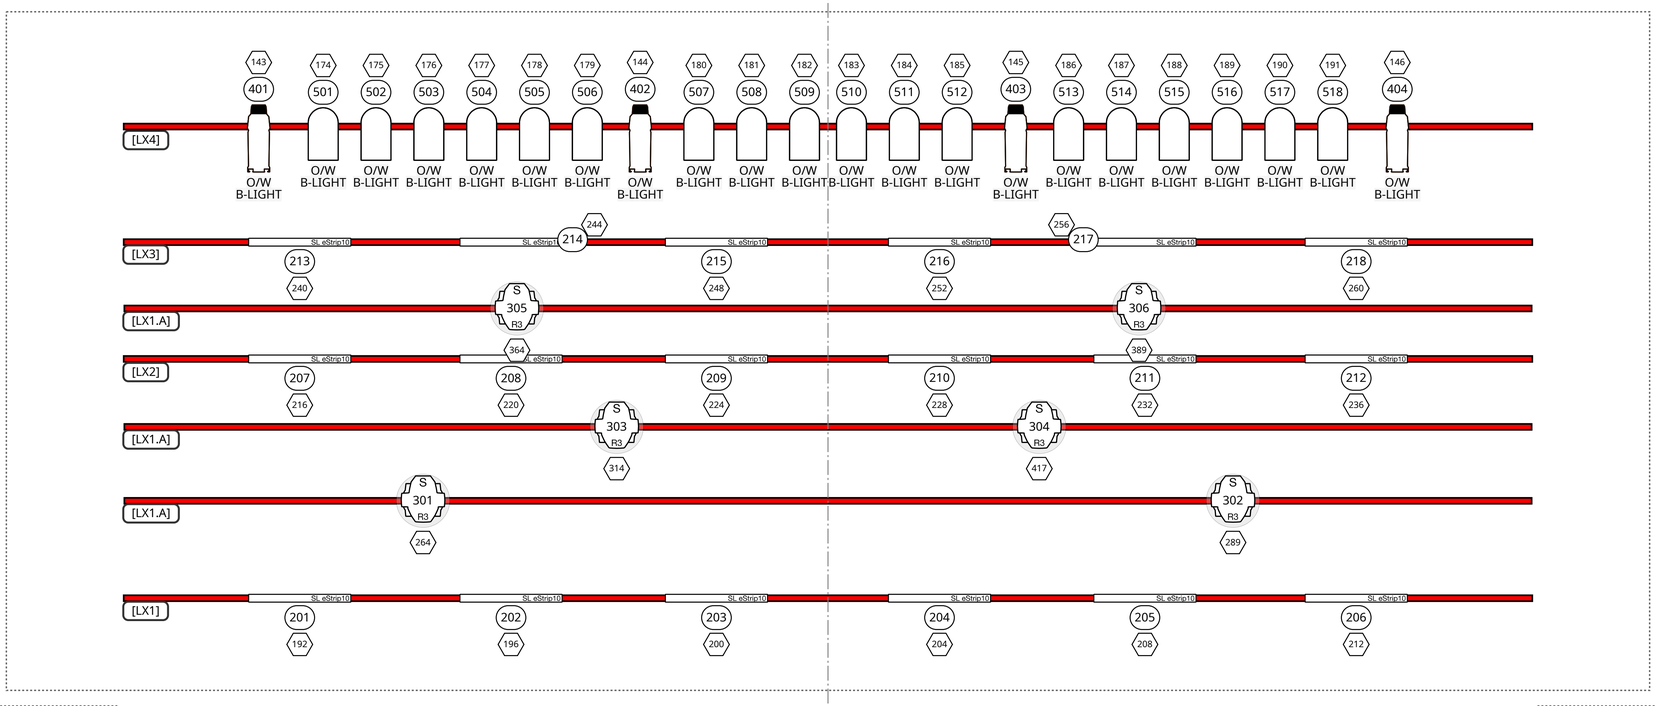


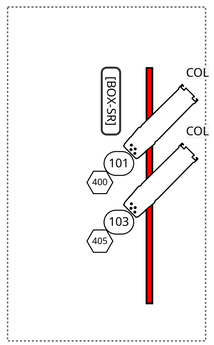

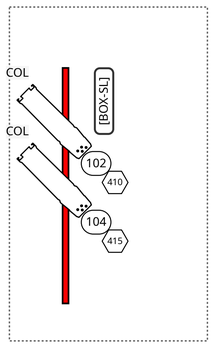

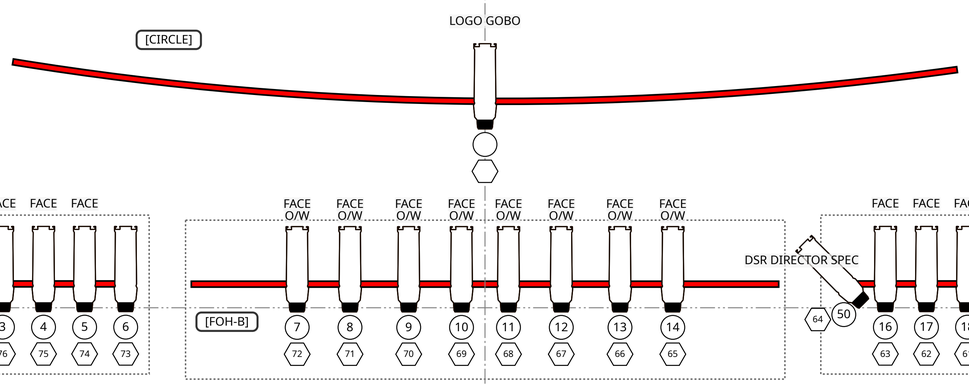

HAZER

CH: 1000 | ADD: TBC

HOUSE LIGHTS

CH: 999 | ADD: 351 THRU 362

TAB WARMERS

CH: 998 | ADD: 18 AND 33

MODE DATA

R3Spot = 25ChMode


eStrip = 4ChMode

SYMBOL KEY

- Source-4 Zoom 15-30 750w
- Source-4 Zoom 25-50 750w
- Source-4 ColorSource Zoom 15-30 150w
- PAR64 LONG [CP62] 1Kw
- VL-SL eStrip10 [8-bit mode] 90w
- Chauvet Rogue R3 Spot 514w

General Notes

TYPICAL UNIT

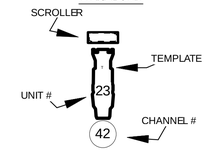

THIS DRAWING REPRESENTS VISUAL CONCEPTS AND CONSTRUCTION SUGGESTIONS ONLY. IT DOES NOT REPLACE THE KNOWLEDGE AND ADVICE OF A LICENSED STRUCTURAL ENGINEER. THE DESIGNER IS UNQUALIFIED TO DETERMINE THE STRUCTURAL APPROPRIATENESS OF THIS DESIGN AND WILL NOT ASSUME RESPONSIBILITY FOR IMPROPER ENGINEERING OR USE.

Charlie Powell
CP LIGHTING DESIGN

0105crp@gmail.com

This drawing and all related paperwork, design concepts, lighting and the resultant design are the property of Charlie Powell. Any attempt to use, reproduce, or otherwise alter these materials without the consent of Charlie Powell is expressly forbidden

PRODUCED BY
RAZZAMATAZ COVENTRY

DIRECTED BY: Kimisha Lewis
LIGHTING DESIGN: Charlie Powell
STAGE MANAGER: Jasper Mattel

SHOOTING STARS

The Belgrade Theatre
B1

SCALE: 1/2"=1'-0"
EXCEPT WHERE NOTED
DATE: 19/05/2026

REVISION: 4

DRAWN BY:
CHARLIE POWELL

DRAWING No.
1
of 1

OVERHEAD/FOH